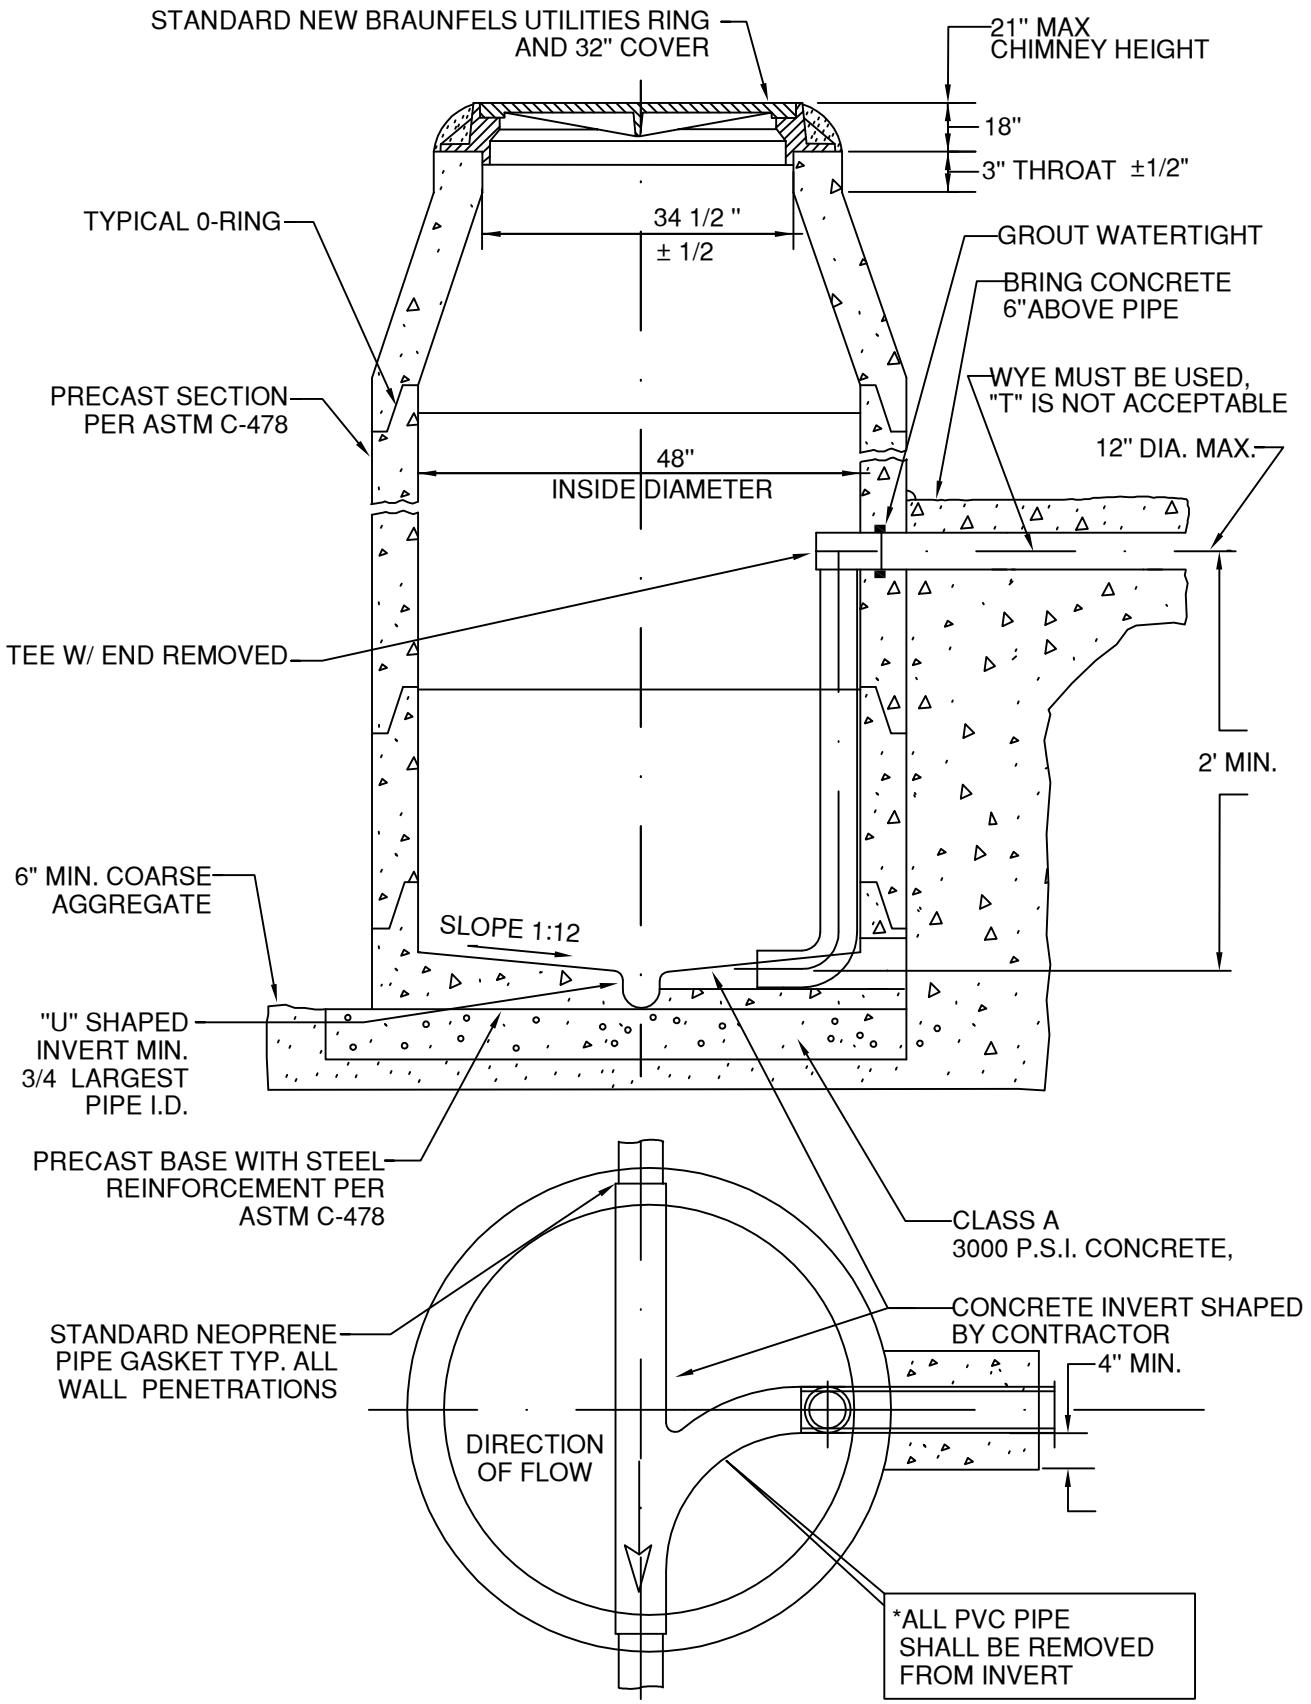

NEW BRAUNFELS UTILITIES
WATER SYSTEMS ENGINEERING

DRAWN BY: JD Amaro	STANDARD DRAWING:	PRECAST MANHOLE WITH INSIDE DROP INLET ON PRECAST BASE		
APPROVED BY:				
	UPDATED: 4-16-03	SCALE: N.T.S.	SHEET: 1 OF 1	DRAWING NO. 326